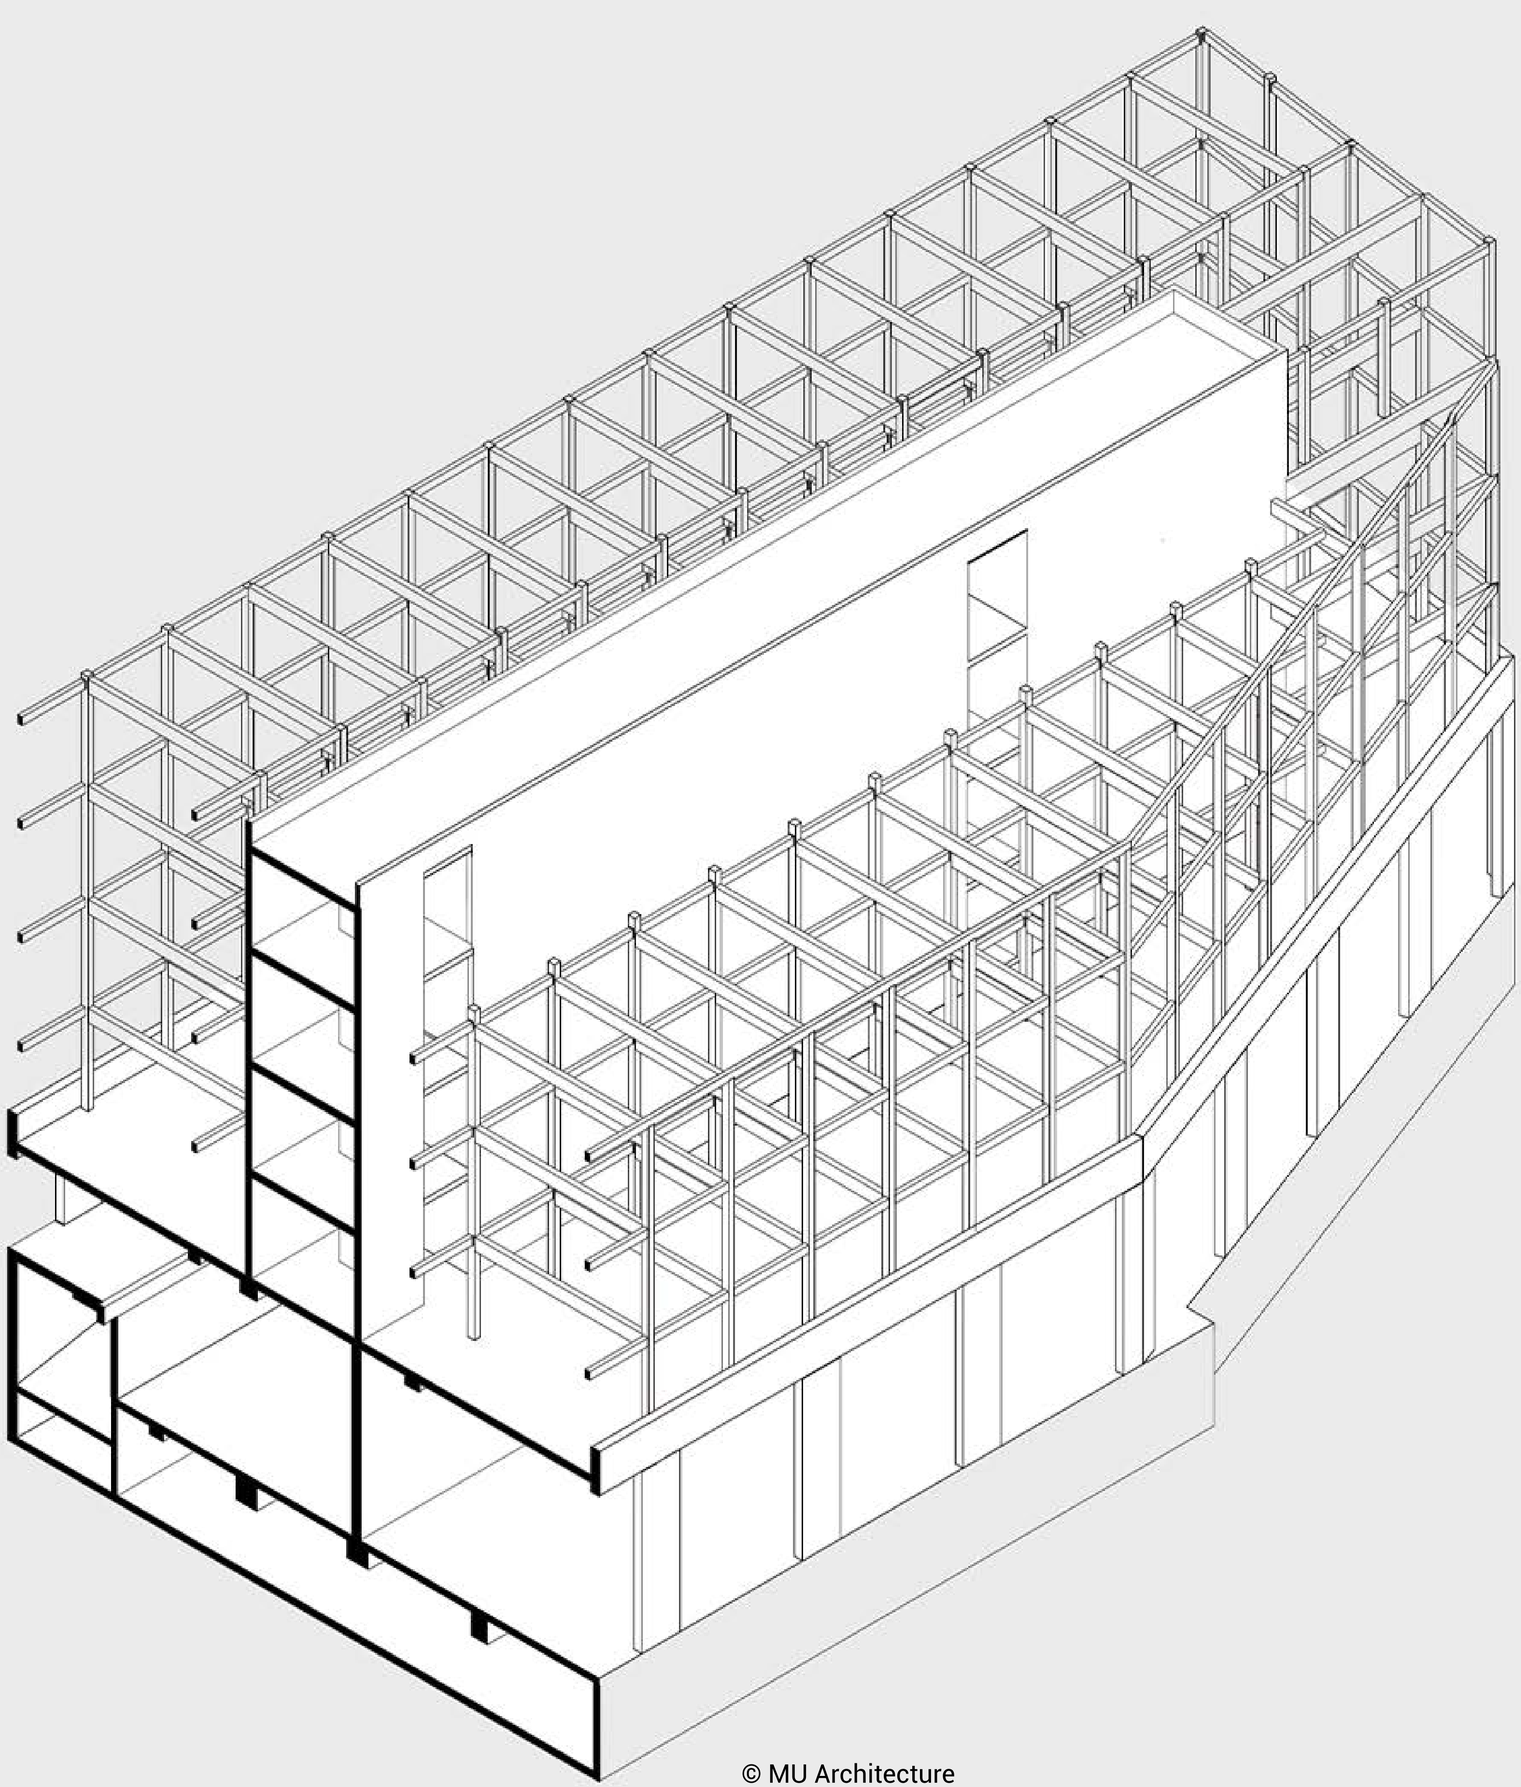

© MU Architecture

PLANS ÉTAGES TYPES

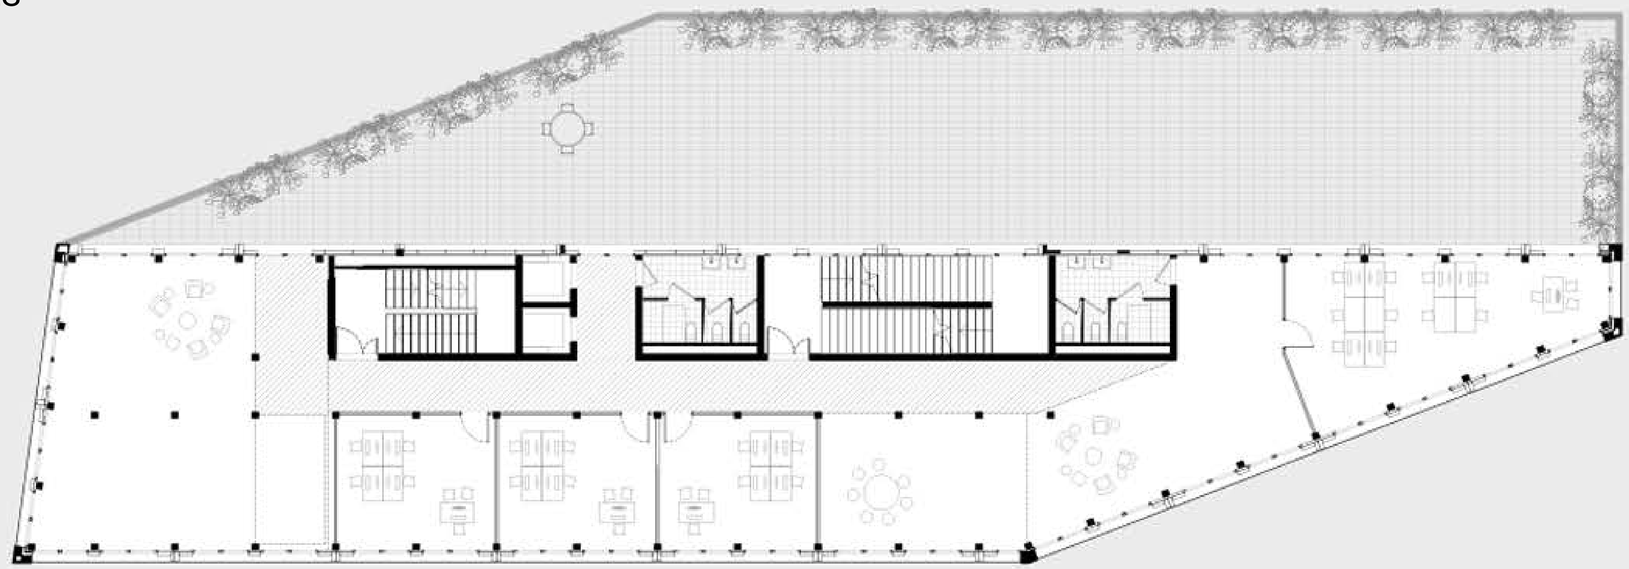

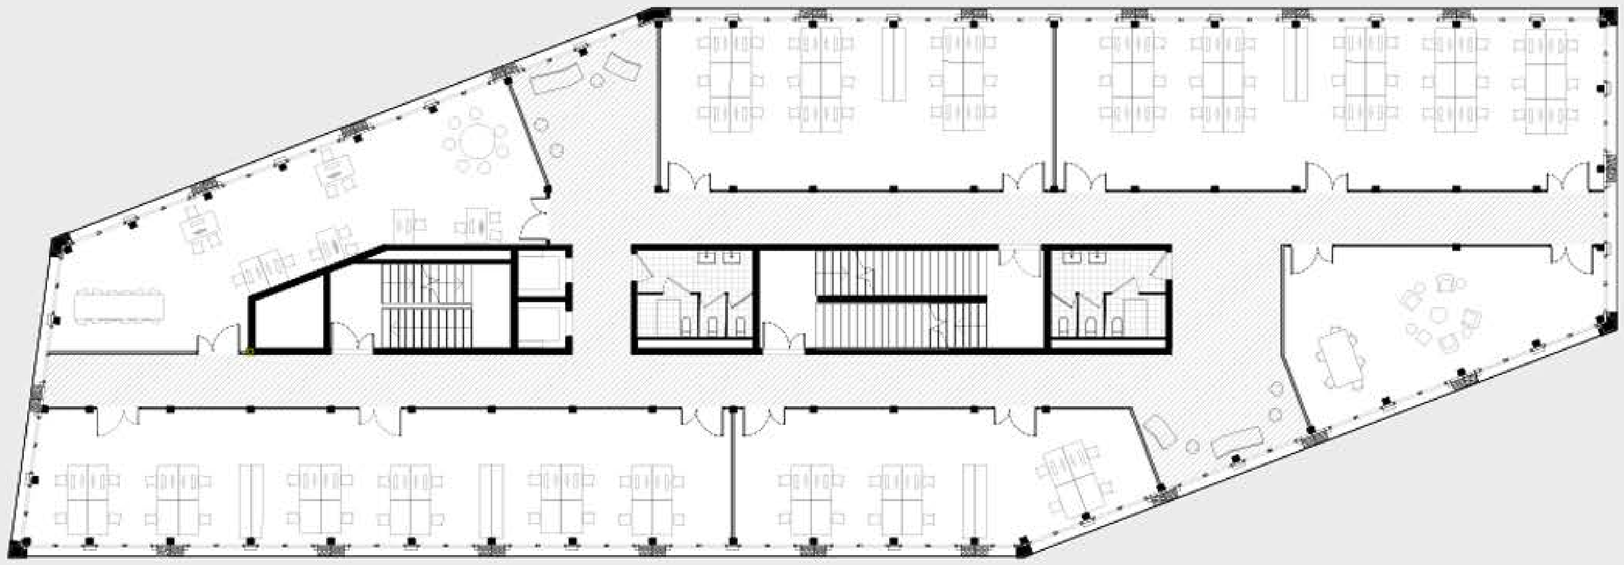

© MU Architecture



© MU Architecture